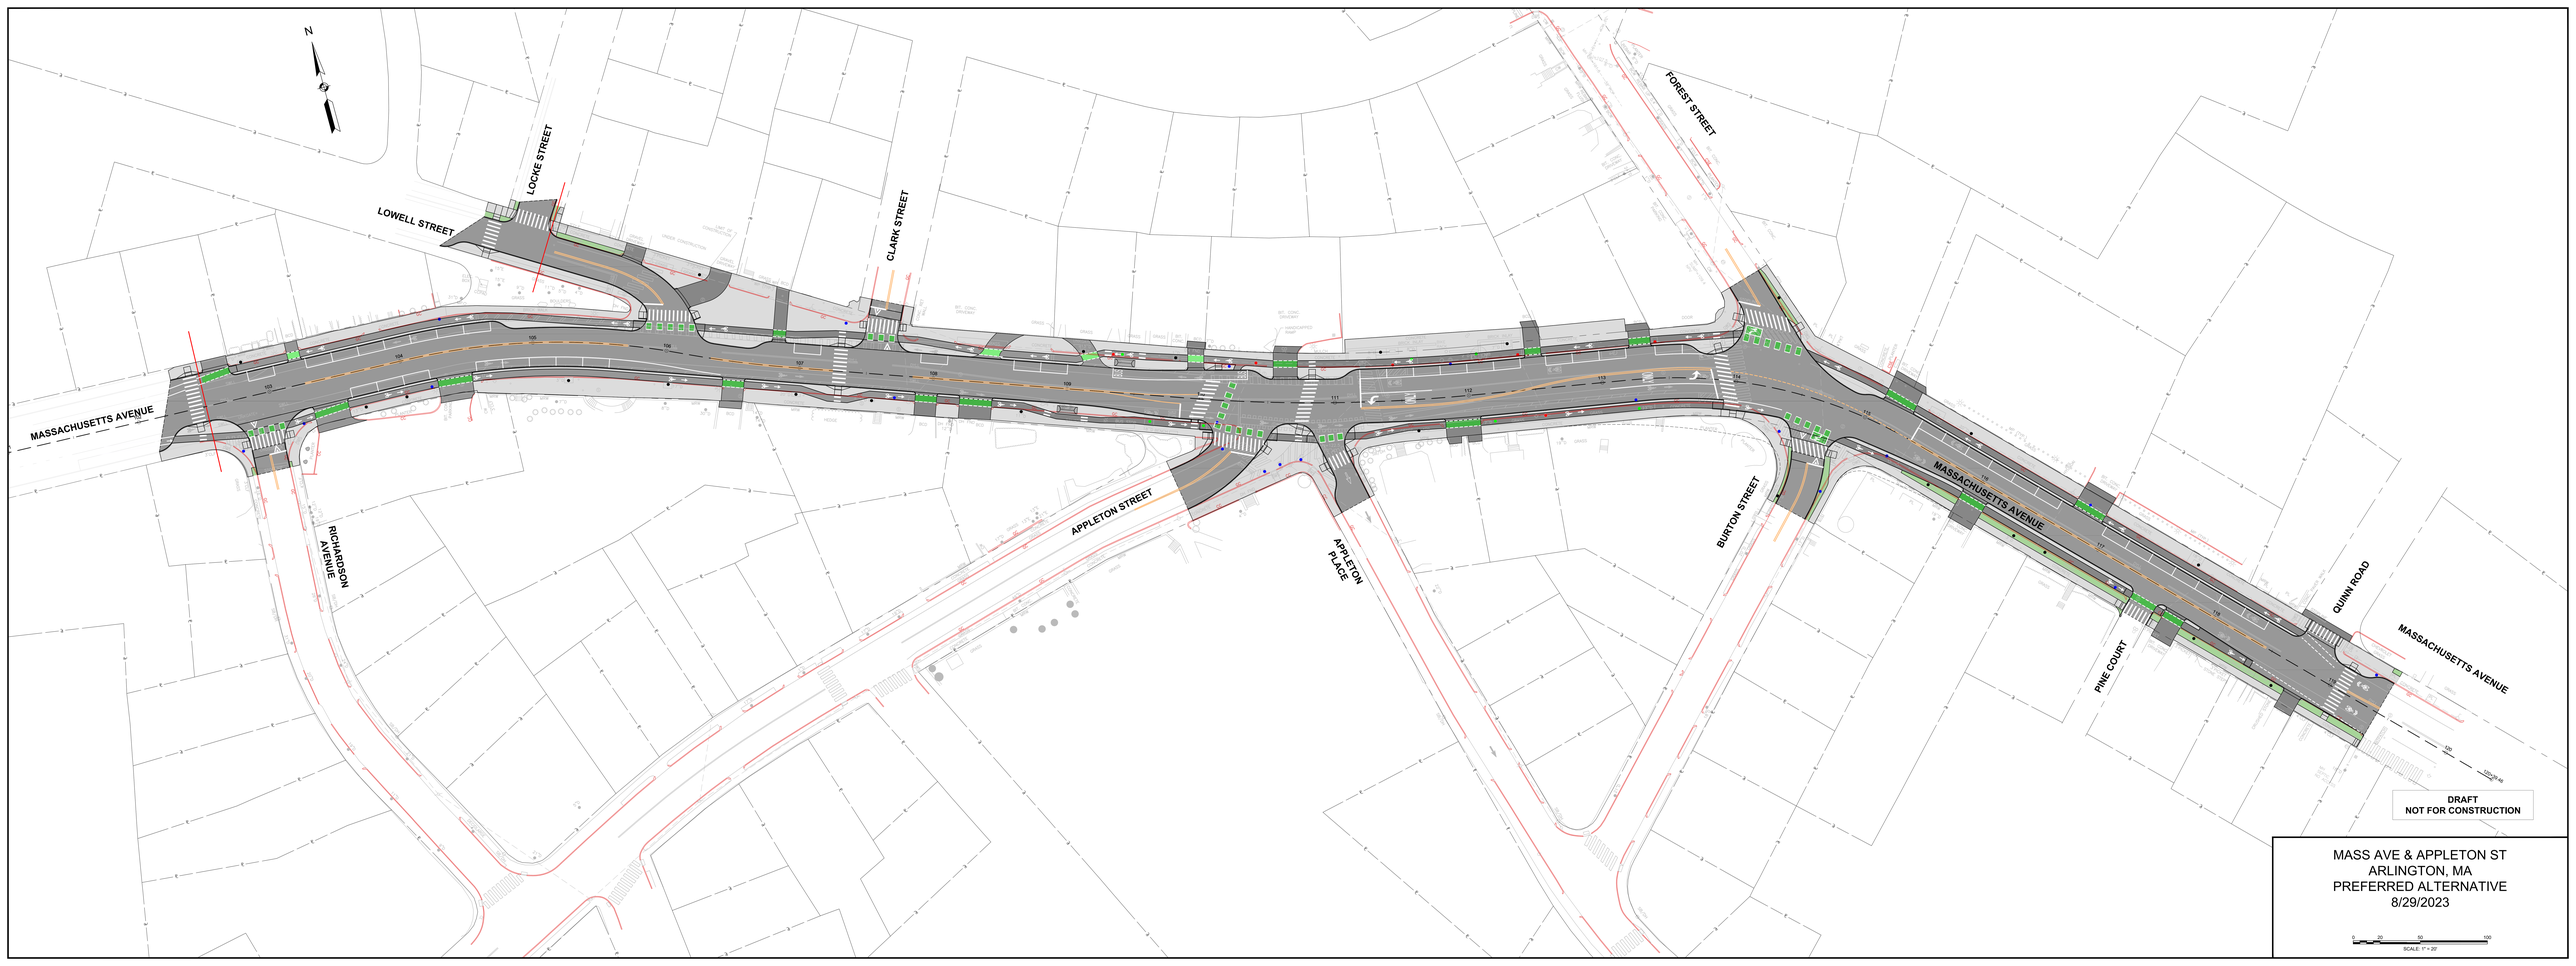
N
LOCKE STREET
LOWELL STREET
CLARK STREET
FOREST STREET
MASSACHUSETTS AVENUE
RICHARDSON AVENUE
APPLETON STREET
APPLETON PLACE
BURTON STREET
MASSACHUSETTS AVENUE
PINE COURT
QUINN ROAD
MASSACHUSETTS AVENUE
DRAFT
NOT FOR CONSTRUCTION
MASS AVE & APPLETON ST
ARLINGTON, MA
PREFERRED ALTERNATIVE
8/29/2023
0 20 50 100
SCALE: 1" = 20'